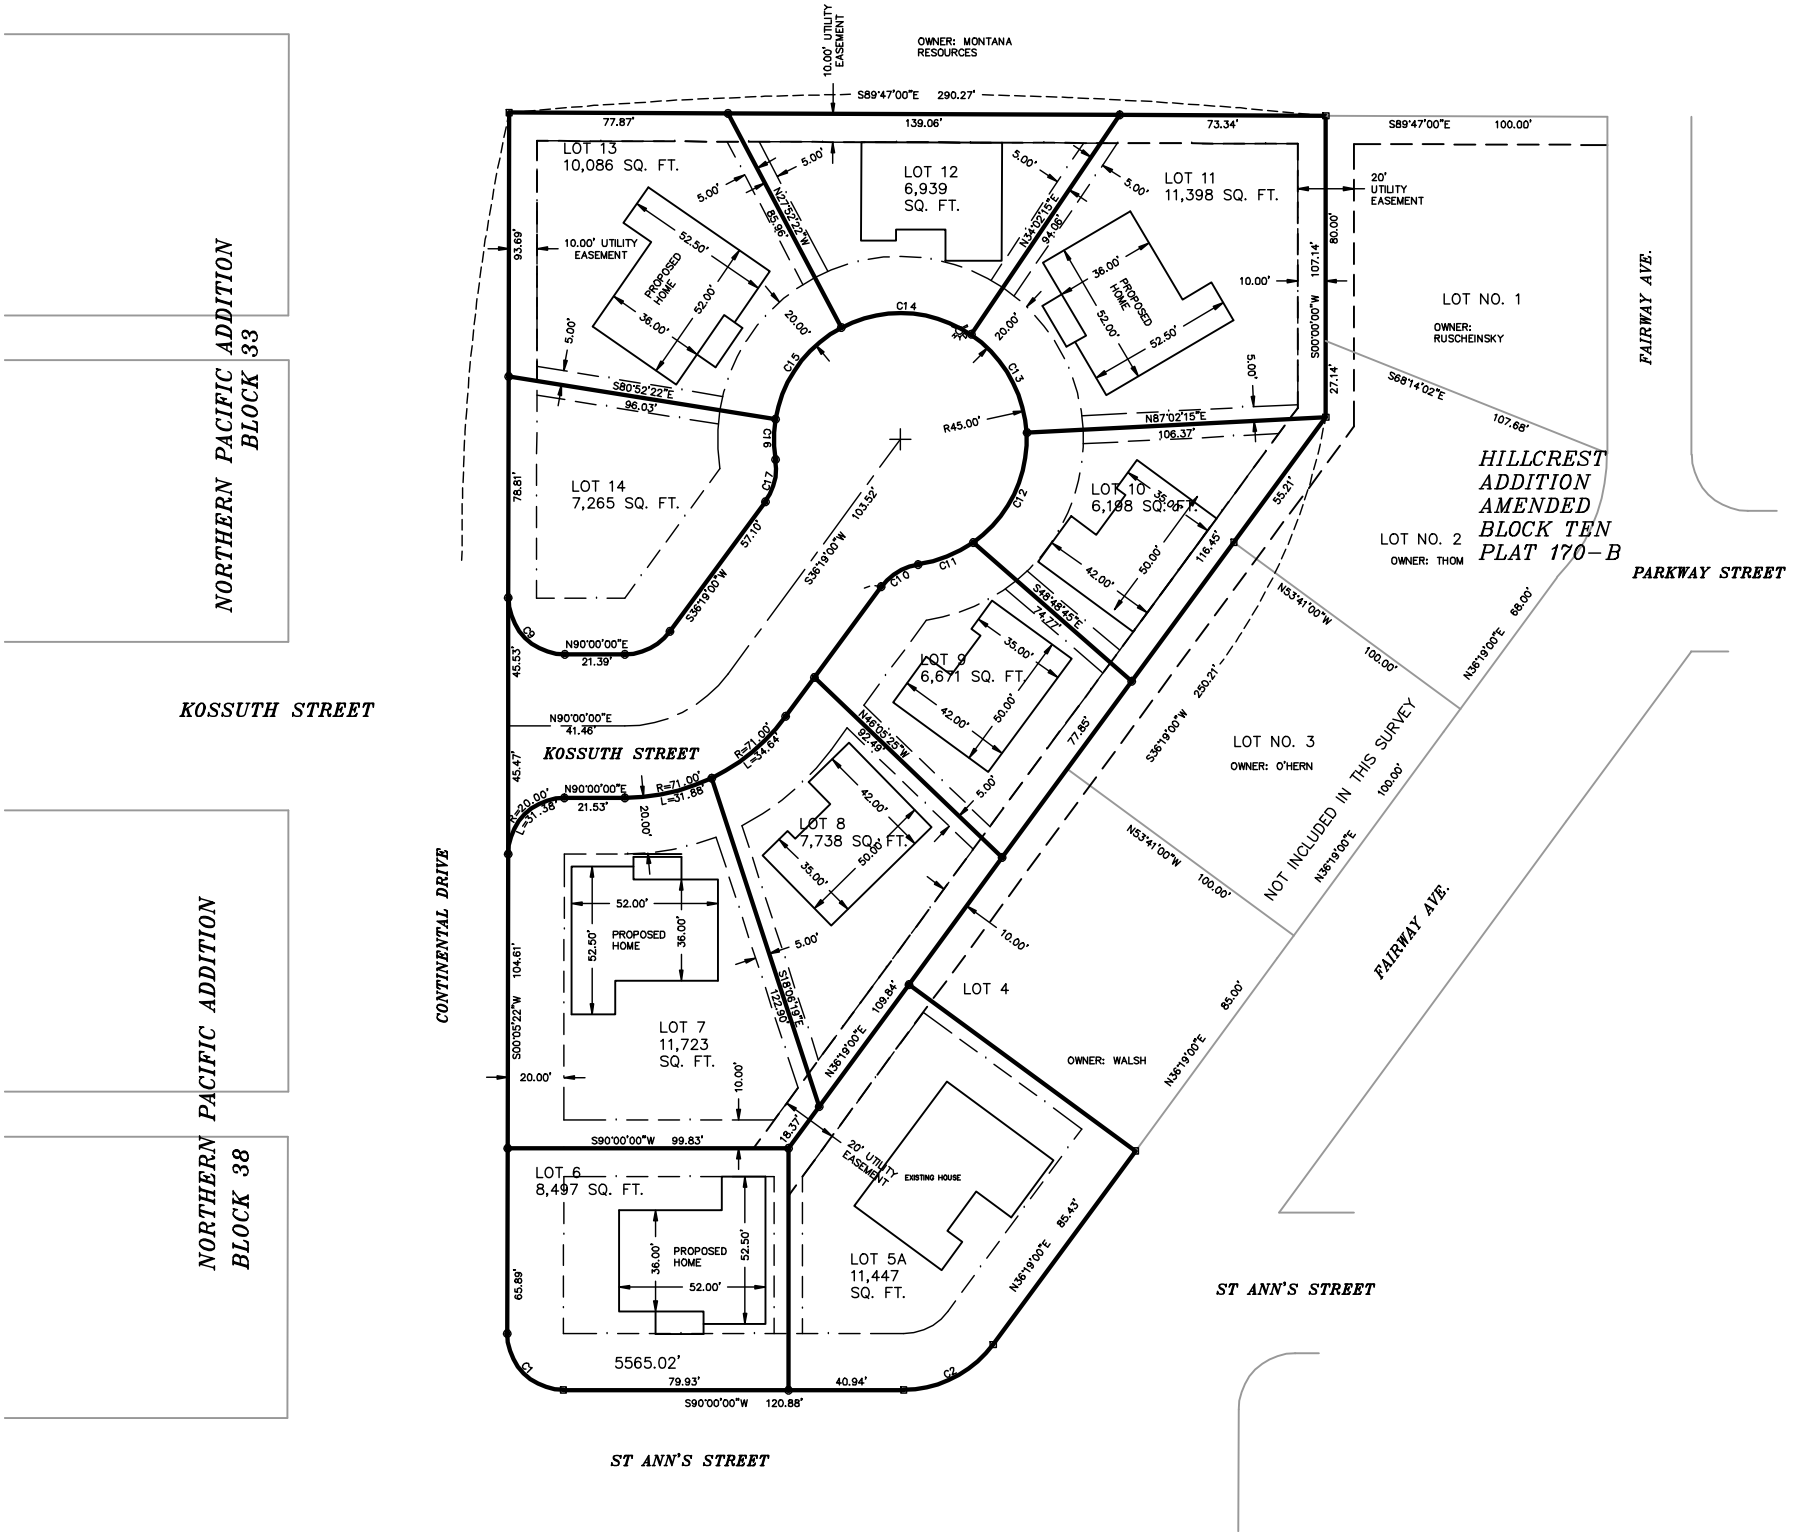
NORTHERN PACIFIC ADDITION
BLOCK 33
NORTHERN PACIFIC ADDITION
BLOCK 38
KOSSUTH STREET
KOSSUTH STREET
CONTINENTAL DRIVE
ST ANN'S STREET
ST ANN'S STREET
FAIRWAY AVE.
FAIRWAY AVE.
PARKWAY STREET
HILLCREST ADDITION AMENDED BLOCK TEN PLAT 170-B
OWNER: MONTANA RESOURCES
10.00' UTILITY EASEMENT
S89°47'00"E 290.27'
LOT 13 10,086 SQ. FT.
LOT 12 6,939 SQ. FT.
LOT 11 11,398 SQ. FT.
LOT 14 7,265 SQ. FT.
LOT 10 6,188 SQ. FT.
LOT 9 6,671 SQ. FT.
LOT 8 7,738 SQ. FT.
LOT 7 11,723 SQ. FT.
LOT 6 8,497 SQ. FT.
LOT 5A 11,447 SQ. FT.
LOT 4
LOT NO. 1
OWNER: RUSCHEINSKY
LOT NO. 2
OWNER: THOM
LOT NO. 3
OWNER: O'HERN
OWNER: WALSH
NOT INCLUDED IN THIS SURVEY
20' UTILITY EASEMENT
EXISTING HOUSE
PROPOSED HOME
5565.02'
S90°00'00"W 120.88'